


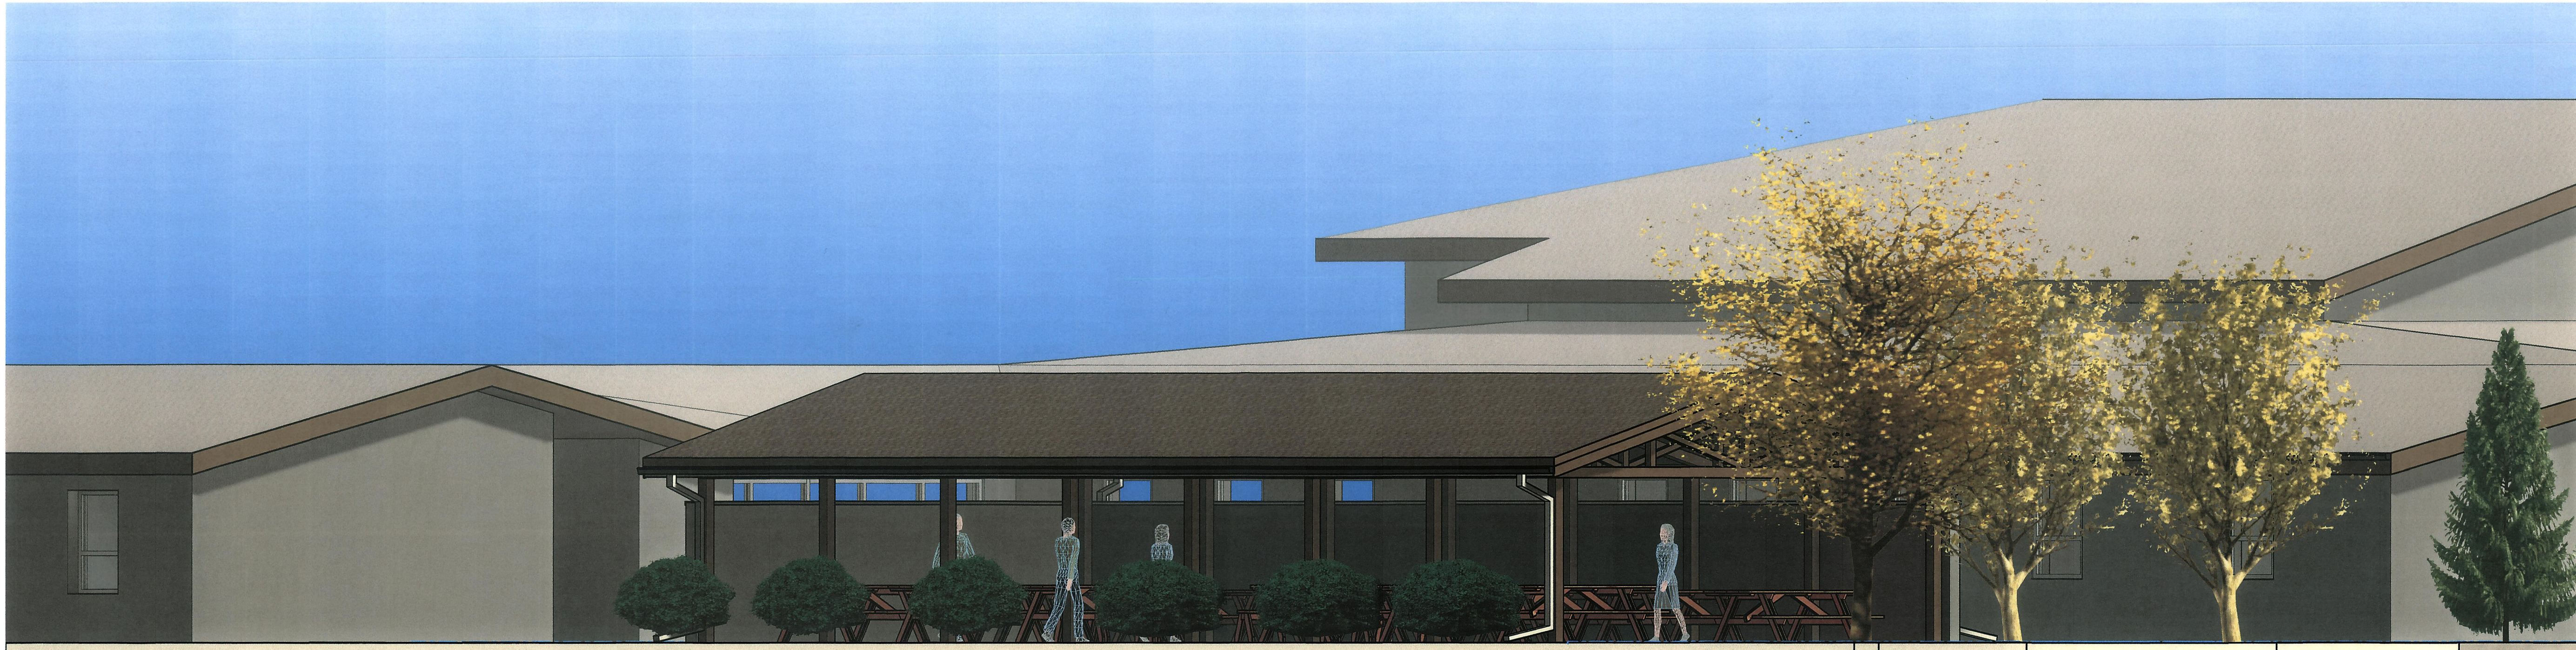

ARTISTIC RENDERING OF EXISTING BUILDING AND SITE. REFER TO PHOTOS

PAVILION ISOMETRIC

THE CHURCH OF
JESUS CHRIST
OF LATTER-DAY SAINTS

KELOWNA 1, 2 PAVILION

696 GLENMORE RD. KELOWNA, BC. V1Y 7P9
PLAN KAP64073 LOT 1 TOWNSHIP 26 SECTION 29 & 32

ISSUED FOR:
TENDER PACKAGE

Project No.: 24-112

504-0485-2303-0101
NOVEMBER 2024

FACTION^{INC}

ARCHITECTURAL PRIME CONSULTANT


FACTION ARCHITECTURE INC.
Calgary Office
1919 - 10 Avenue SW
Calgary, AB, Canada
T3C 0K3
TEL: 403-523-7943

- NOTES:
1. FINAL ARCHITECTURAL, STRUCTURAL, AND ELECTRICAL DESIGN IS STILL REQUIRED TO BE COORDINATED WITH ITEMS SUCH AS, BUT NOT LIMITED, TO THE FOLLOWING:
 1. PROFESSIONAL SURVEY
 2. GEOTECHNICAL REPORT
 3. DEVELOPMENT PERMIT REQUIREMENTS
 4. DEVELOPMENT VARIANCE REQUIREMENTS
 5. BUIDLING PERMIT REQUIREMENTS.

THE PRECEDING ITEMS / STAGES MUST BE COMPLETED AND DESIGN COORDINATED TO INTEGRATE ALL PERTINENT INFORMATION / FINDINGS PRIOR TO THIS PROJECT PROCEEDING INTO ANY FUTURE STAGES OF DEVELOPMENT.


NOT FOR CONSTRUCTION

DRAWING INDEX	
A0.00	COVER SHEET
A1.01	OVERALL SITE PLAN, AERIAL VIEW & MATERIAL BOARD
A2.01	OVERALL NEW SITE PLAN AND BUILDING PLANS
A4.01	PROPOSED PAVILION ELEVATIONS & STREETSCAPE ELEVATIONS
A4.02	STREET / SITE PHOTOS
A5.01	BUILDING SECTION AND DETAILS




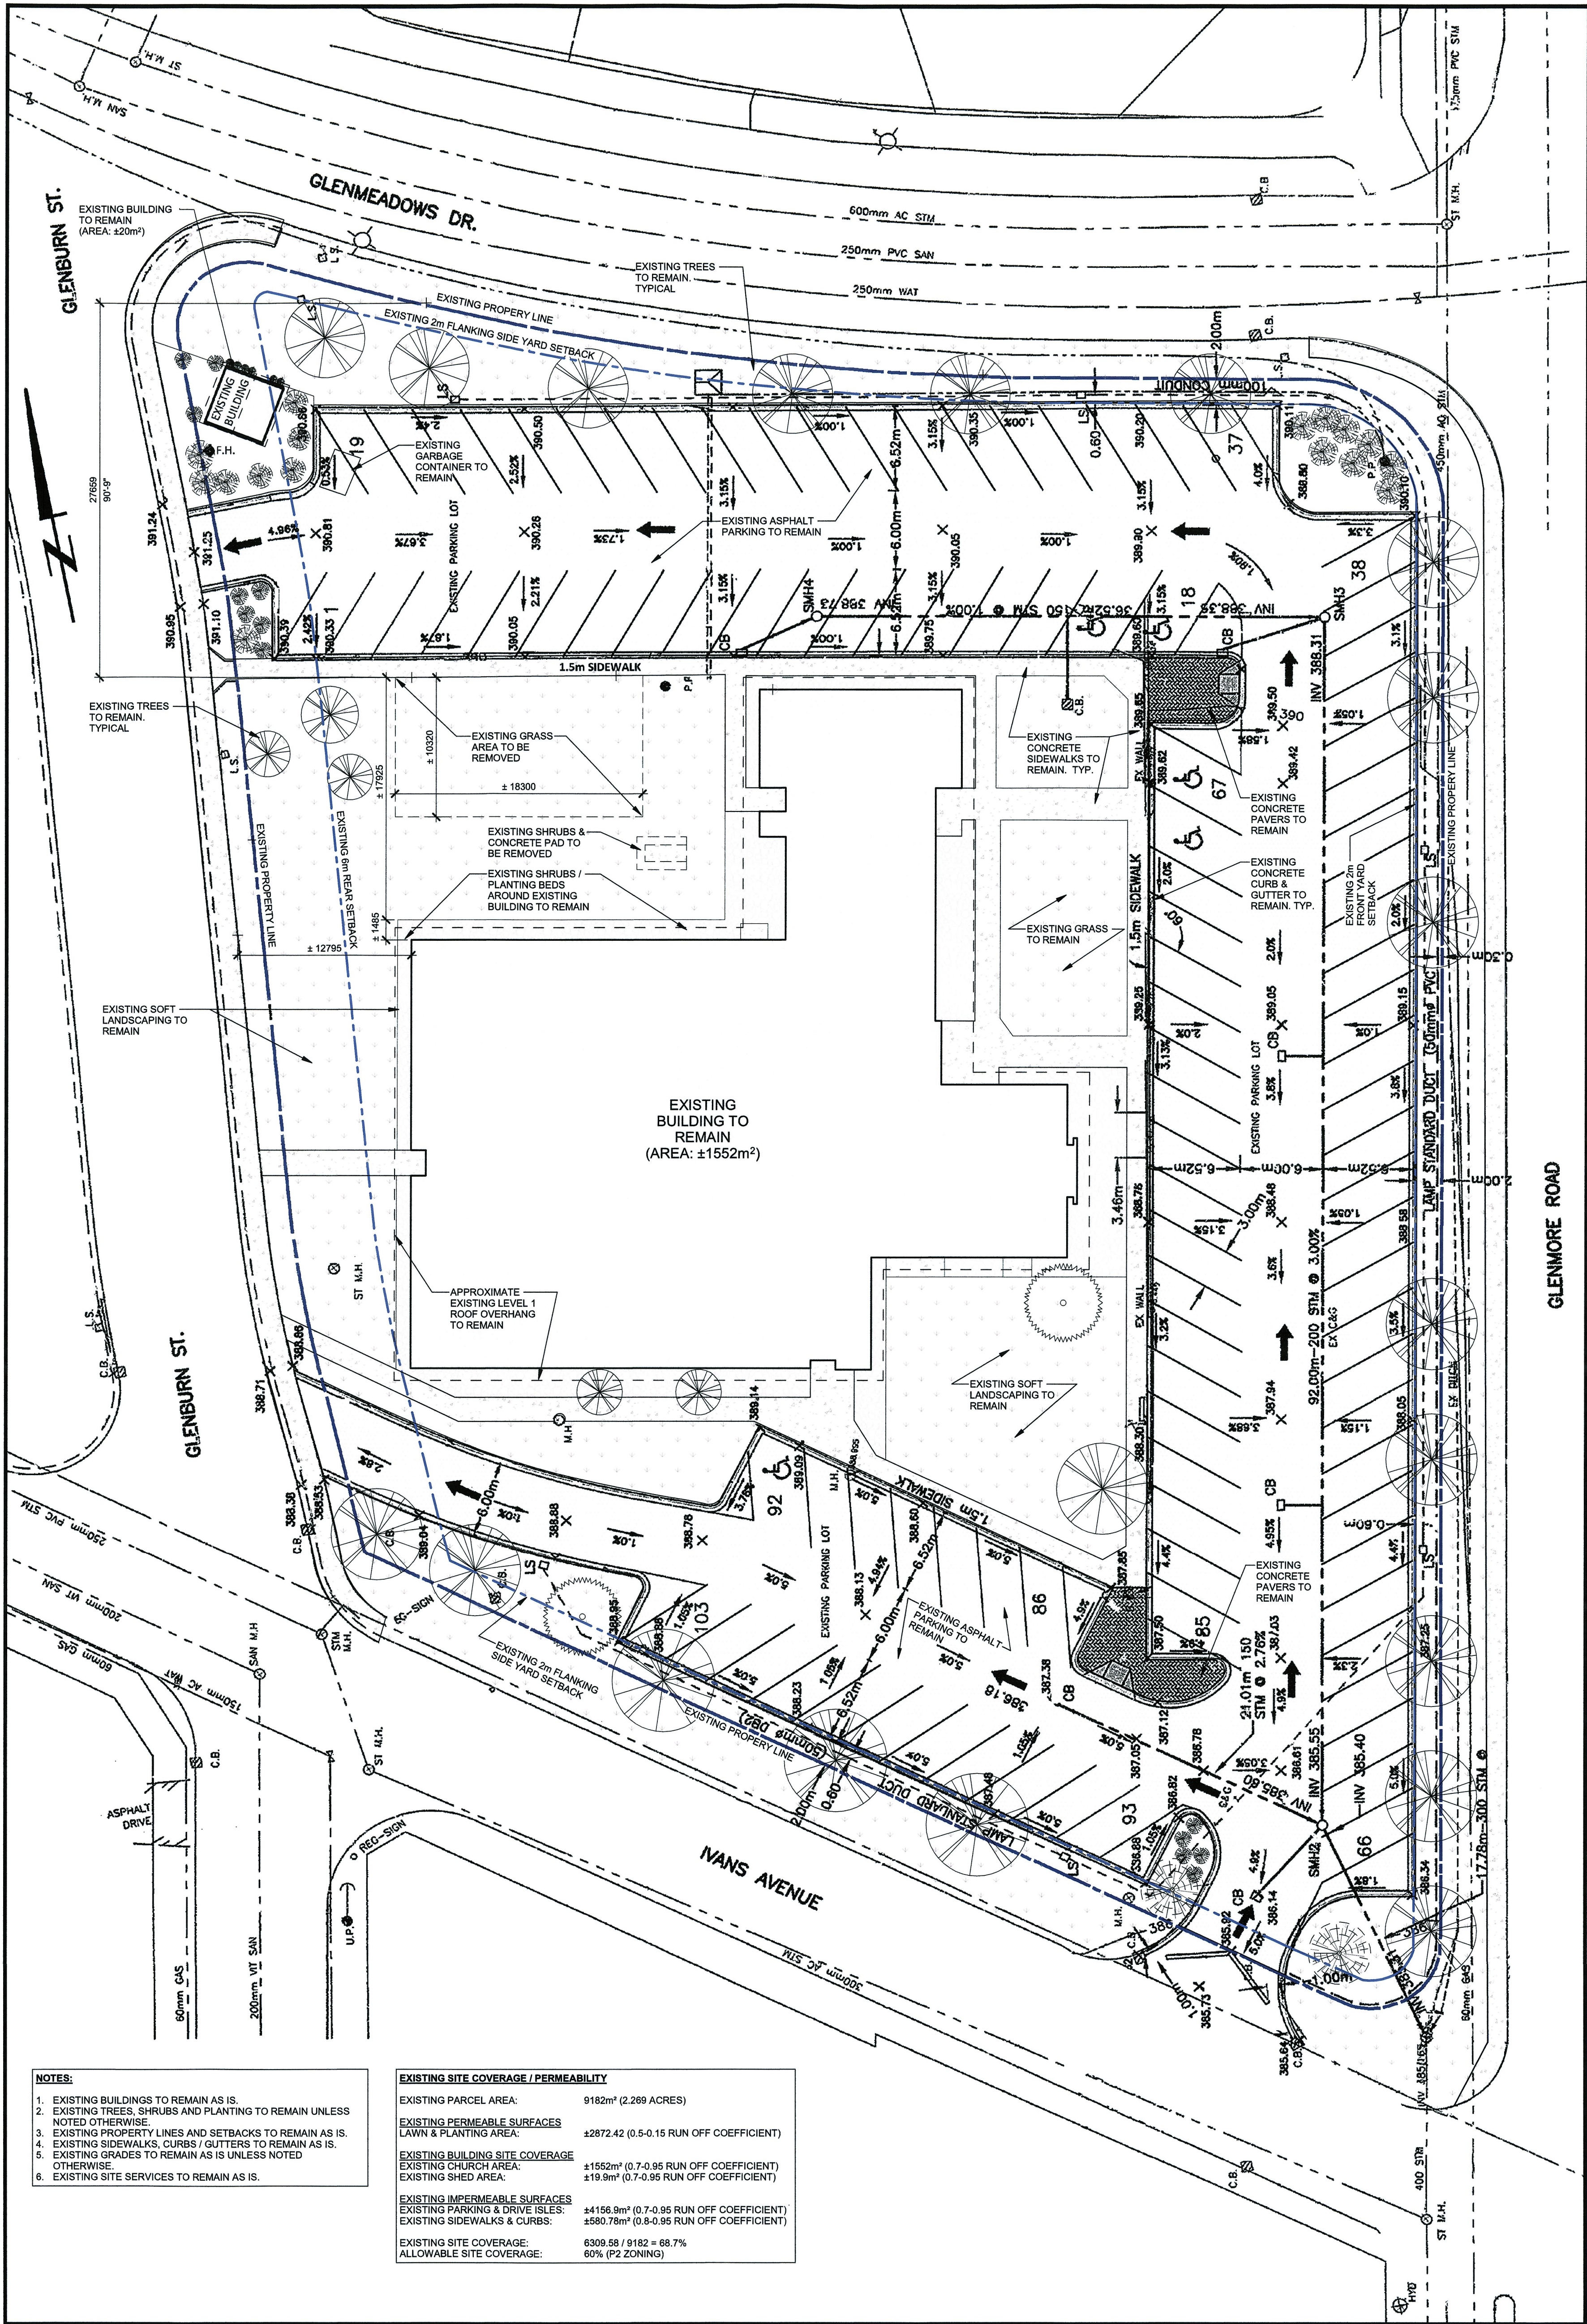


2
A1.01
AERIAL VIEW OF SITE
SCALE: N.T.S.

PRODUCT: PAINT TO MATCH COLOUR: SRI 27 "WEATHERED COPPER" BY CASCADIA METALS LOCATION: EXPOSED RIS AND STEEL STRUCTURE	PRODUCT: PRE-FINISHED METAL FASCIA MANUFACTURER: CASCADIA METALS COLOUR: SRI 27 "WEATHERED COPPER" (RYNAR 500)
PRODUCT: DECRA TILE MANUFACTURER: DECRA METAL ROOFING COLOUR: "CHRISTNUT" LOCATION: ROOF NOTE: MATCH RIDGE CAP AND EASE RAKE PROFILES TO ADJACENT EXISTING CHURCH	PRODUCT: CONCRETE SLAB-ON-GRADE COLOUR: STANDARD GREY FINISH: MEDIUM BROOM
PRODUCT: PERMEABLE CONCRETE PAVEMENT MANUFACTURER: BELGARD DIMENSIONS: 110x221 640mm MANUFACTURER: BELGARD COLOUR: AQUA LINE PATTERN: "NATURAL" PARALLEL AND PERP. TO CONCRETE SLAB FLOOR LOCATION:	PRODUCT: CONCRETE BLOCK "SPLIT FACE" MANUFACTURER: EXPOCRETE COLOUR: "NATURAL GREY" DIMENSIONS: 200x180x380 LOCATION: DIVIDER WALLS NOTE: "SPLIT FACE" TO EXTERIOR. PROVIDE 50% RANDOM PATTERN, SIMILAR TO ADJACENT CHURCH. INCLUDE SPLIT FACE ENDS.
	PRODUCT: CONCRETE BLOCK "SPLIT FACE" MANUFACTURER: EXPOCRETE COLOUR: "NATURAL GREY" DIMENSIONS: 200x180x380 LOCATION: DIVIDER WALLS NOTE: "SPLIT FACE" TO EXTERIOR. PROVIDE 50% RANDOM PATTERN, SIMILAR TO ADJACENT CHURCH. INCLUDE SPLIT FACE ENDS.

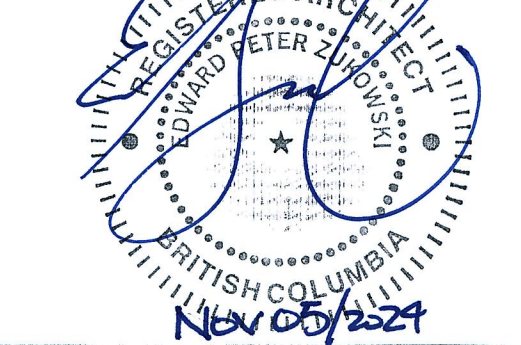

ISSUED FOR:		
NO	DATE	DESCRIPTION
1	2024-11-05	TENDER PACKAGE

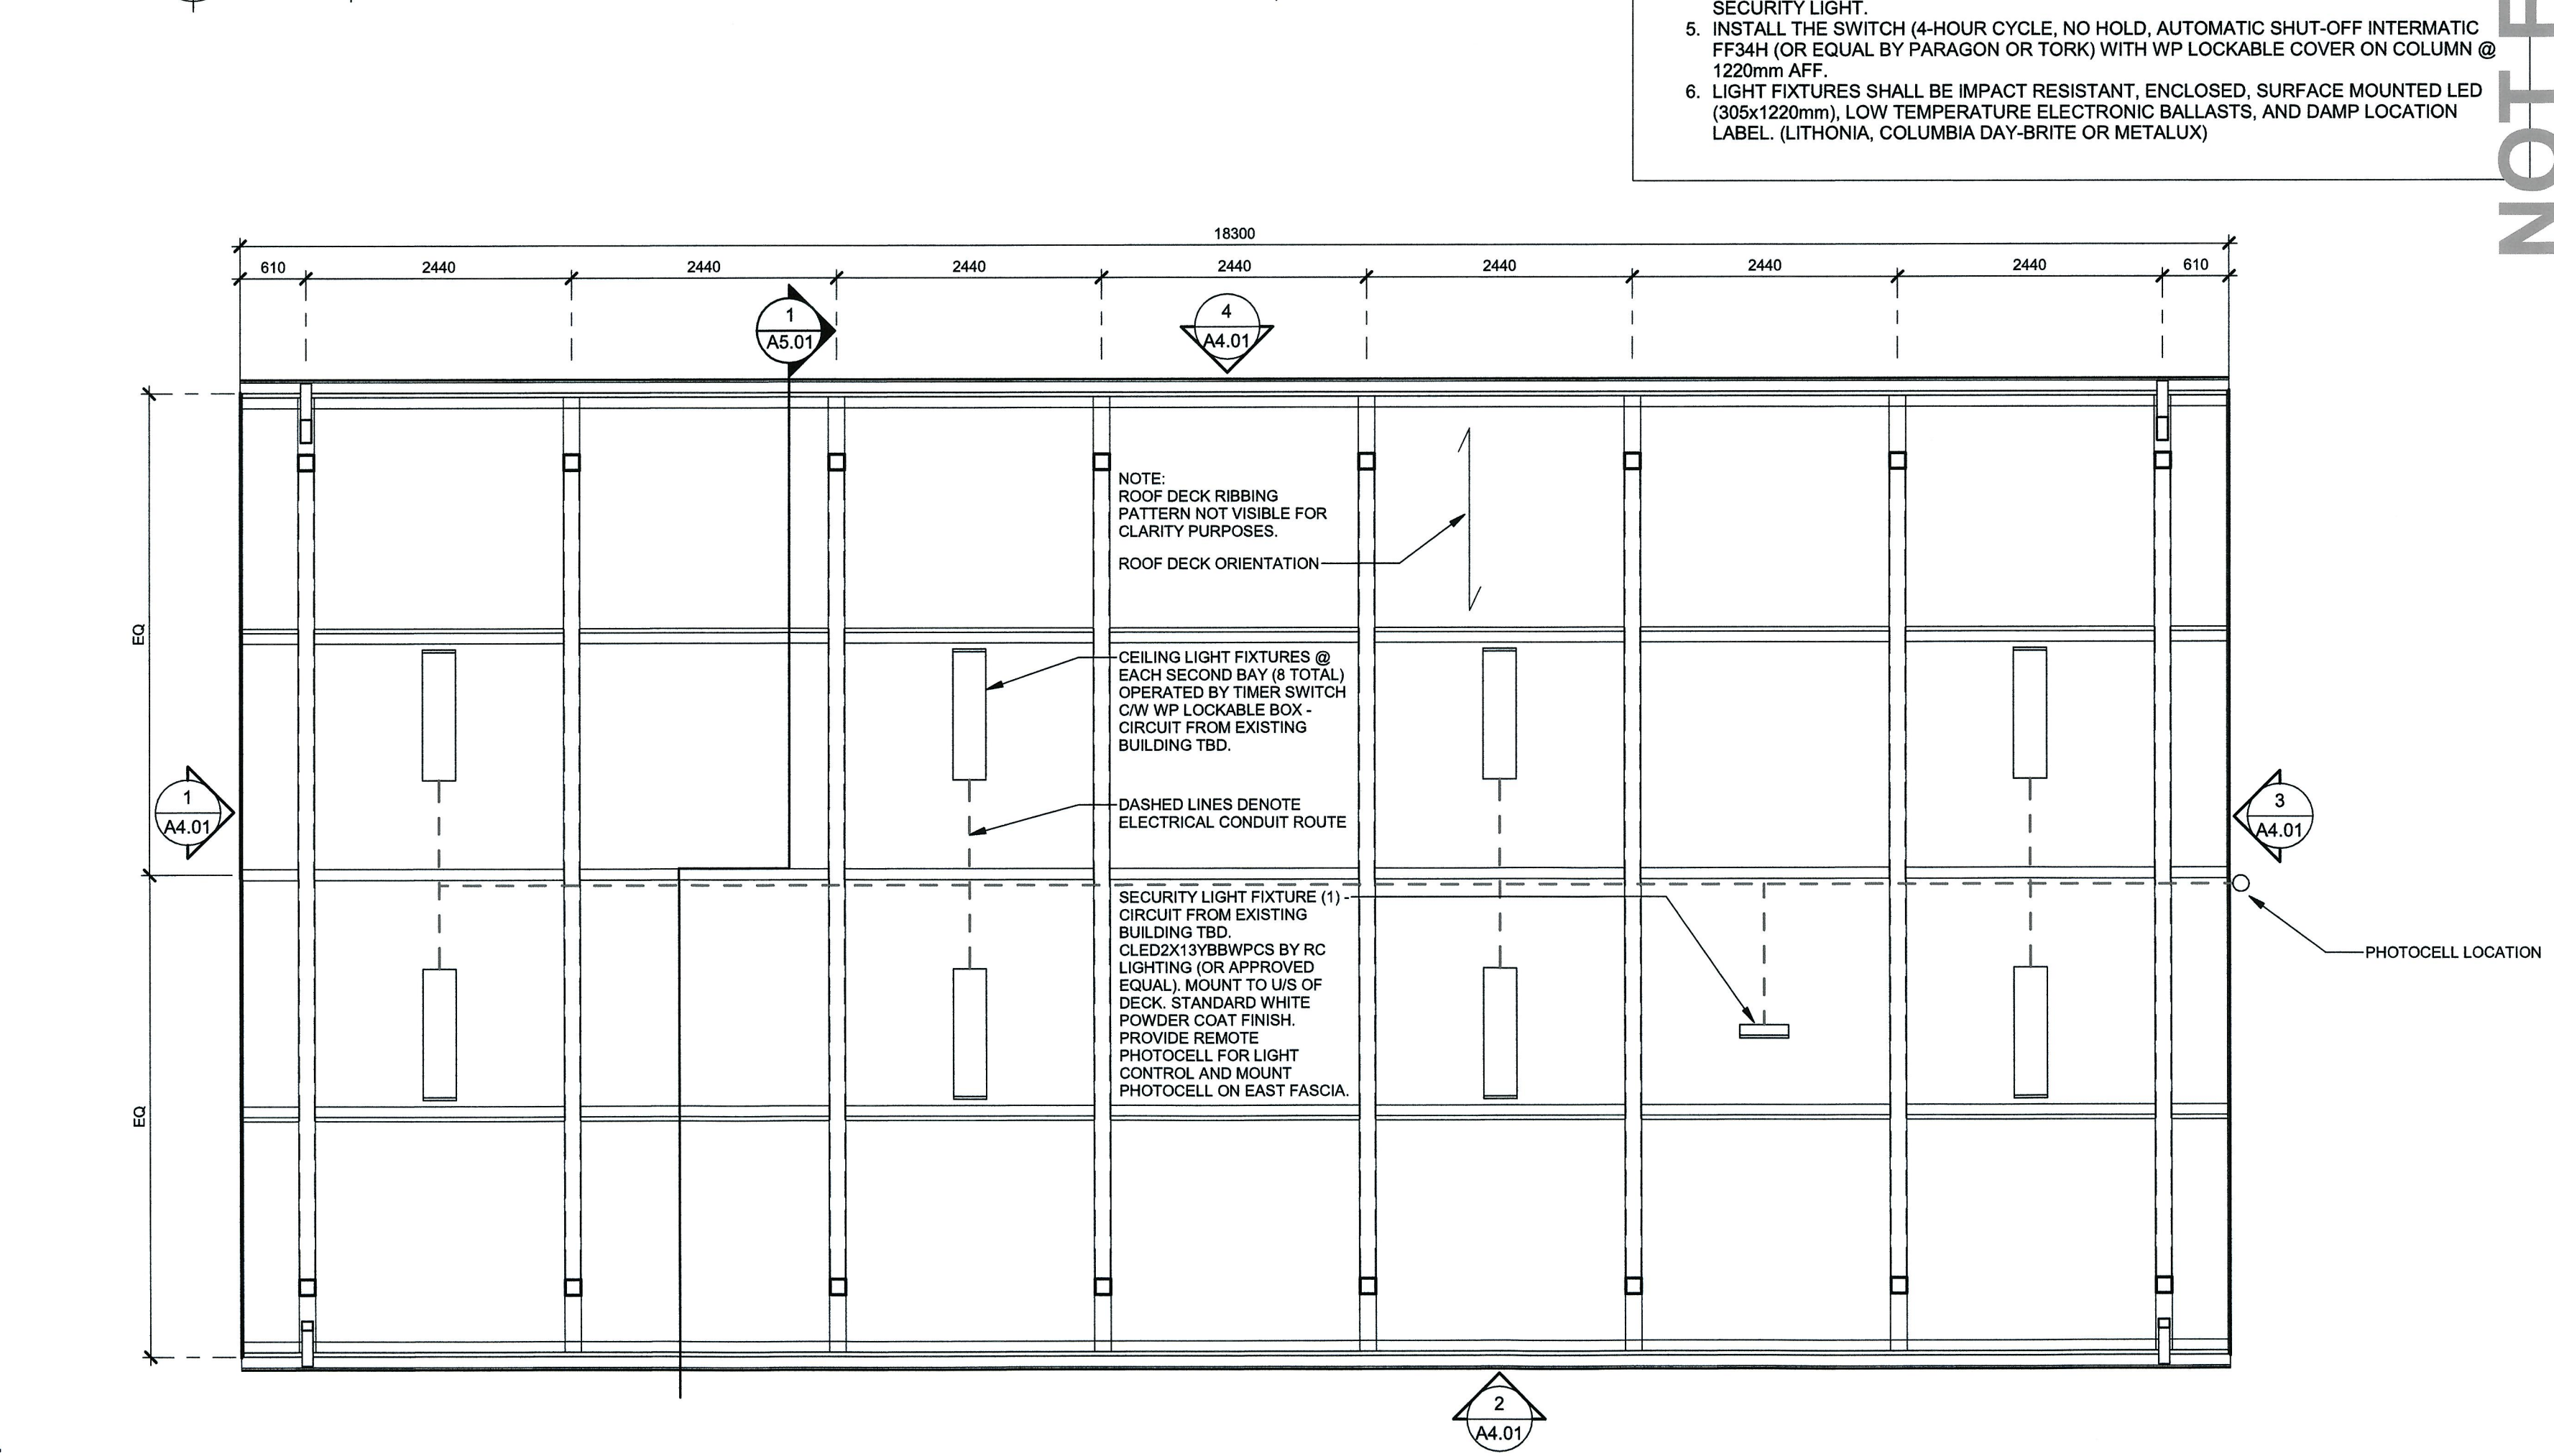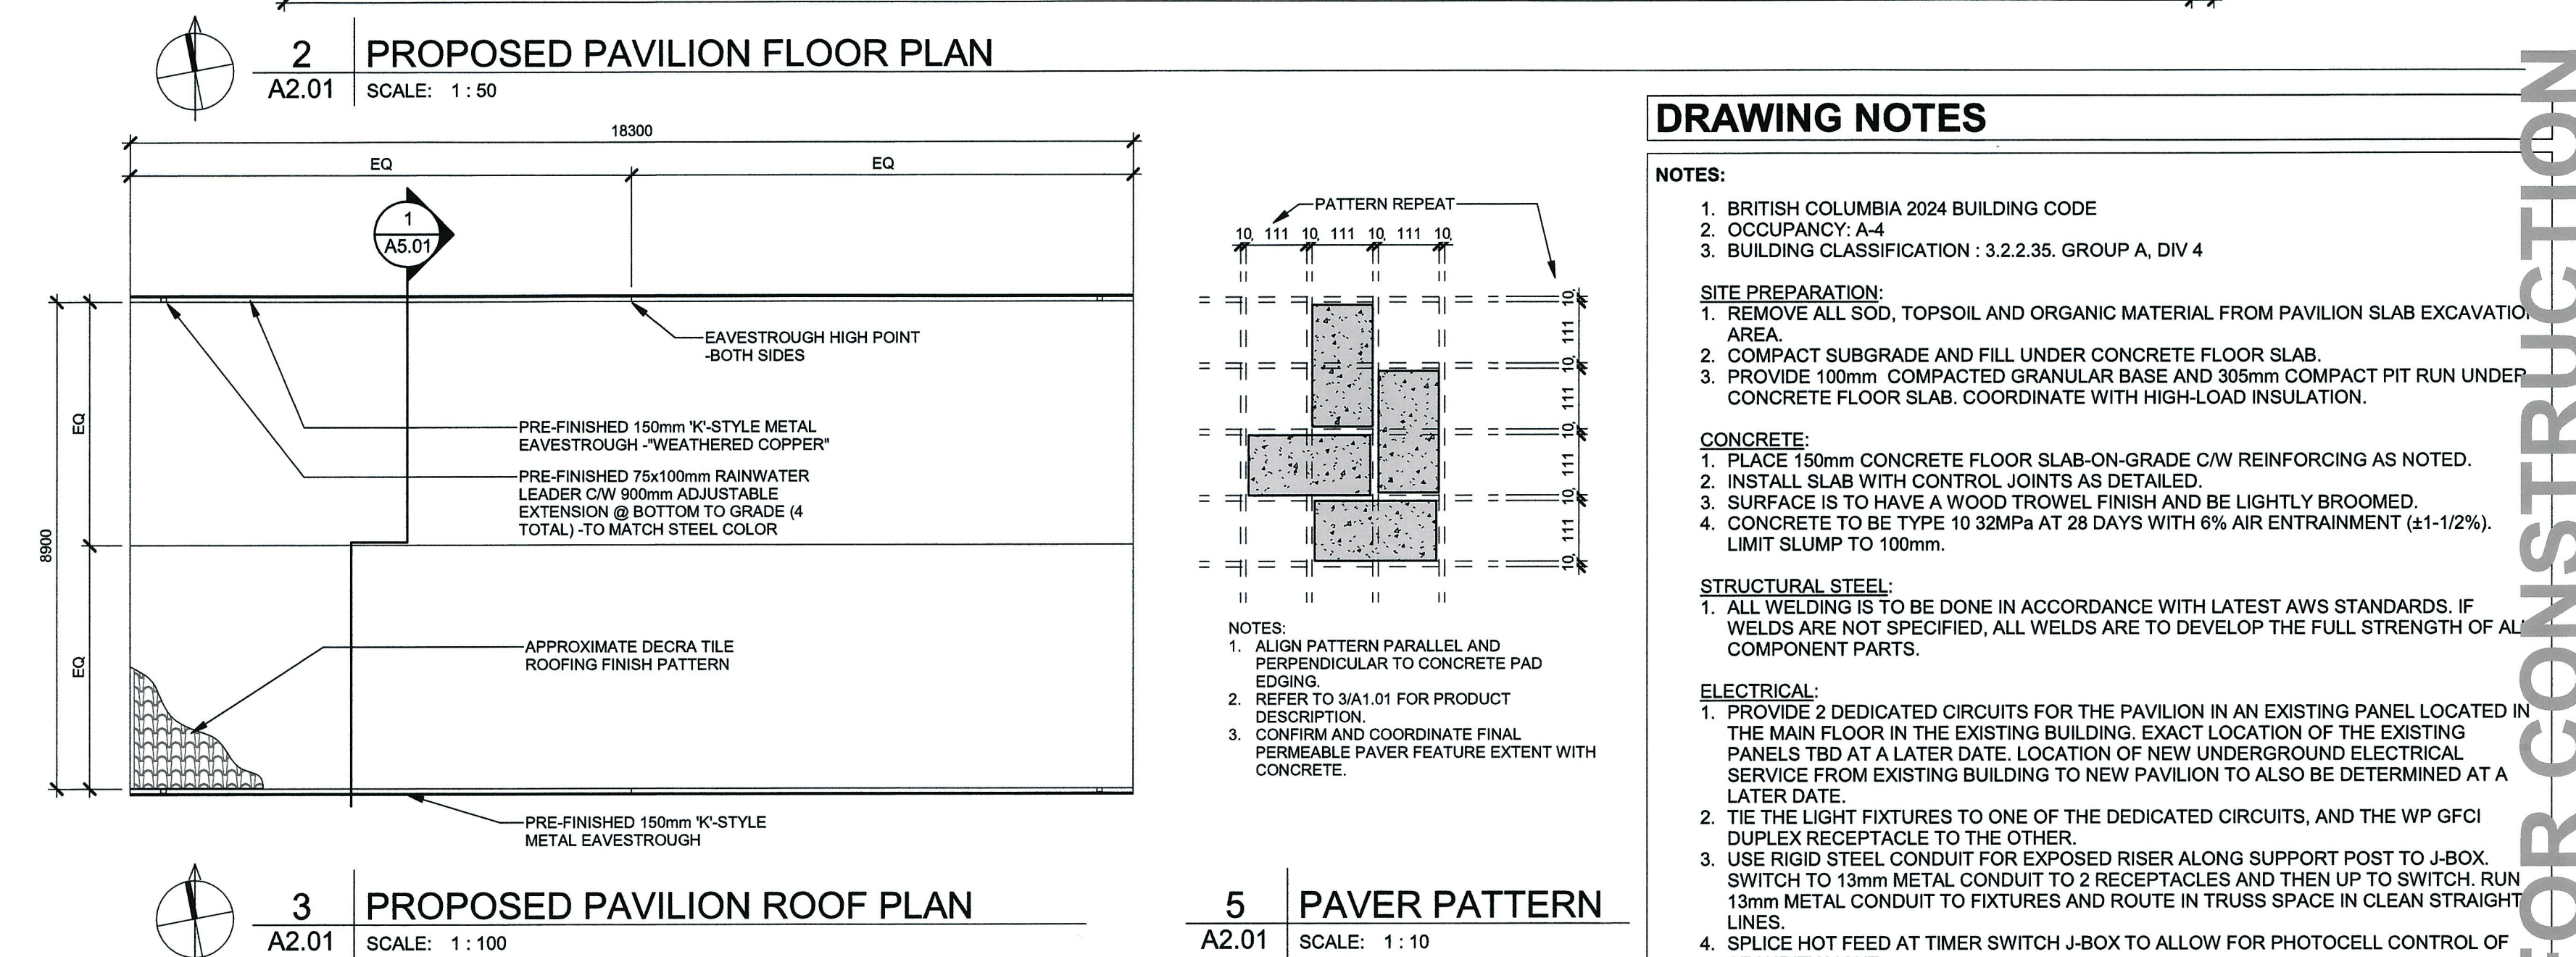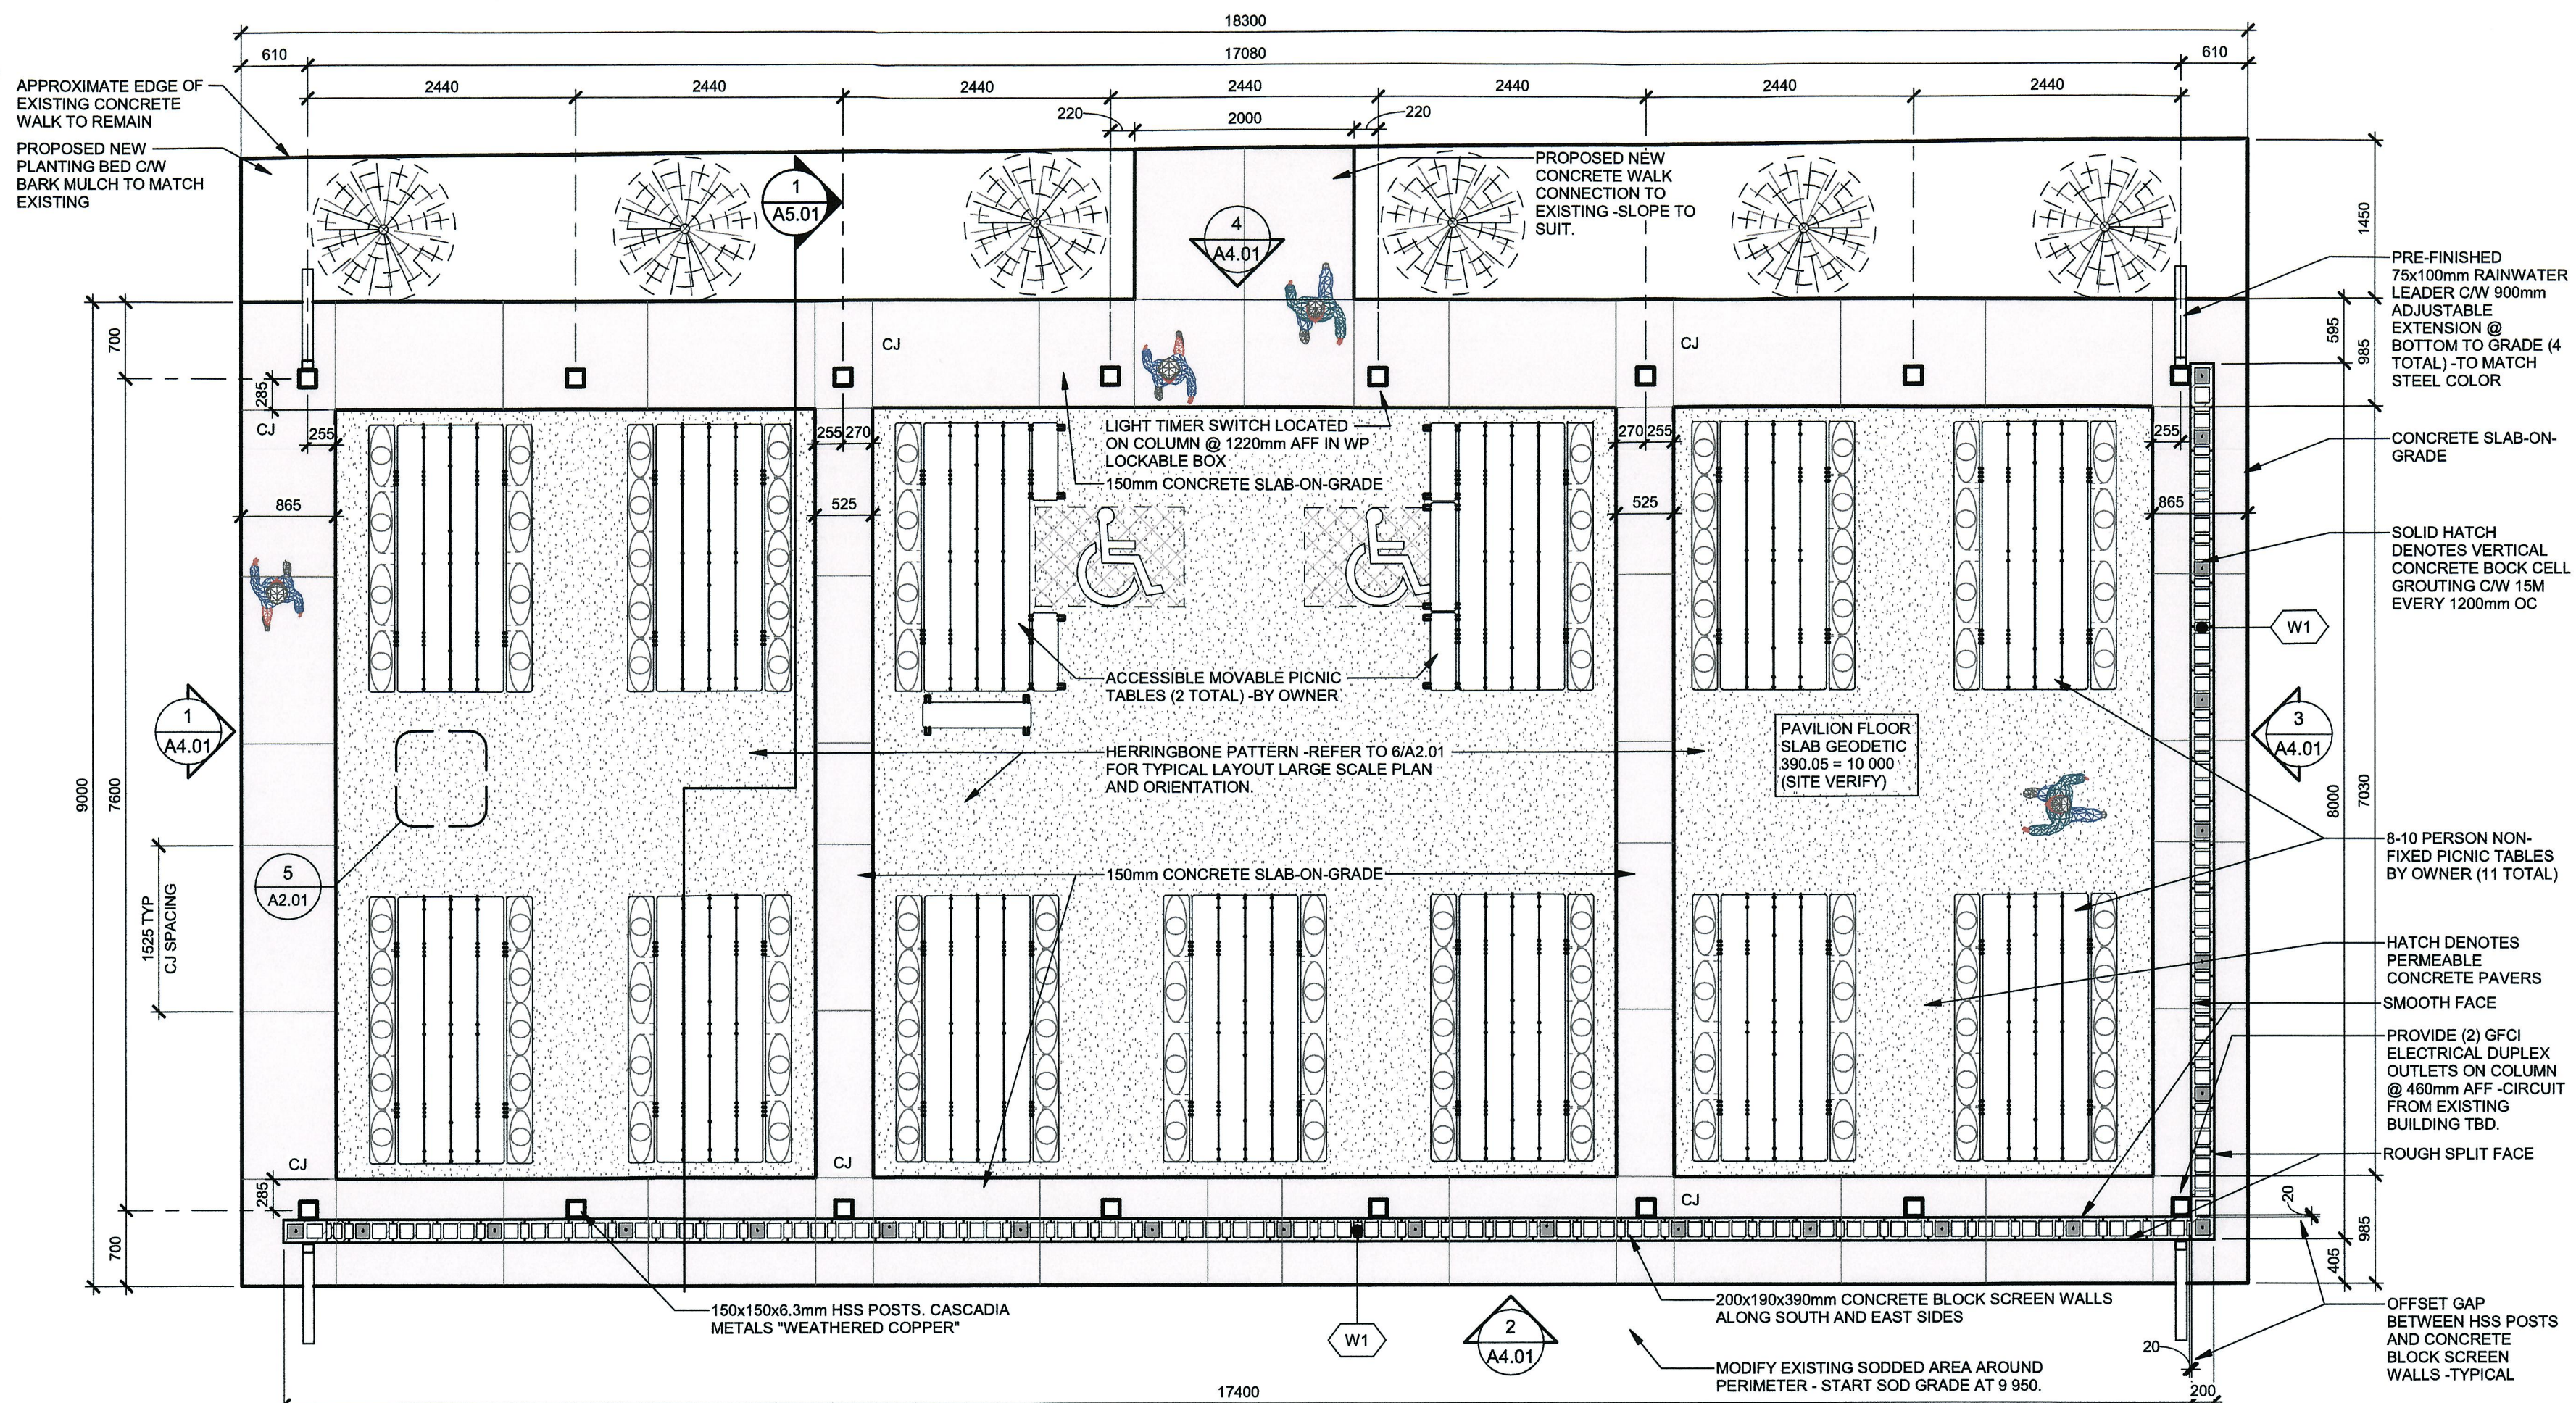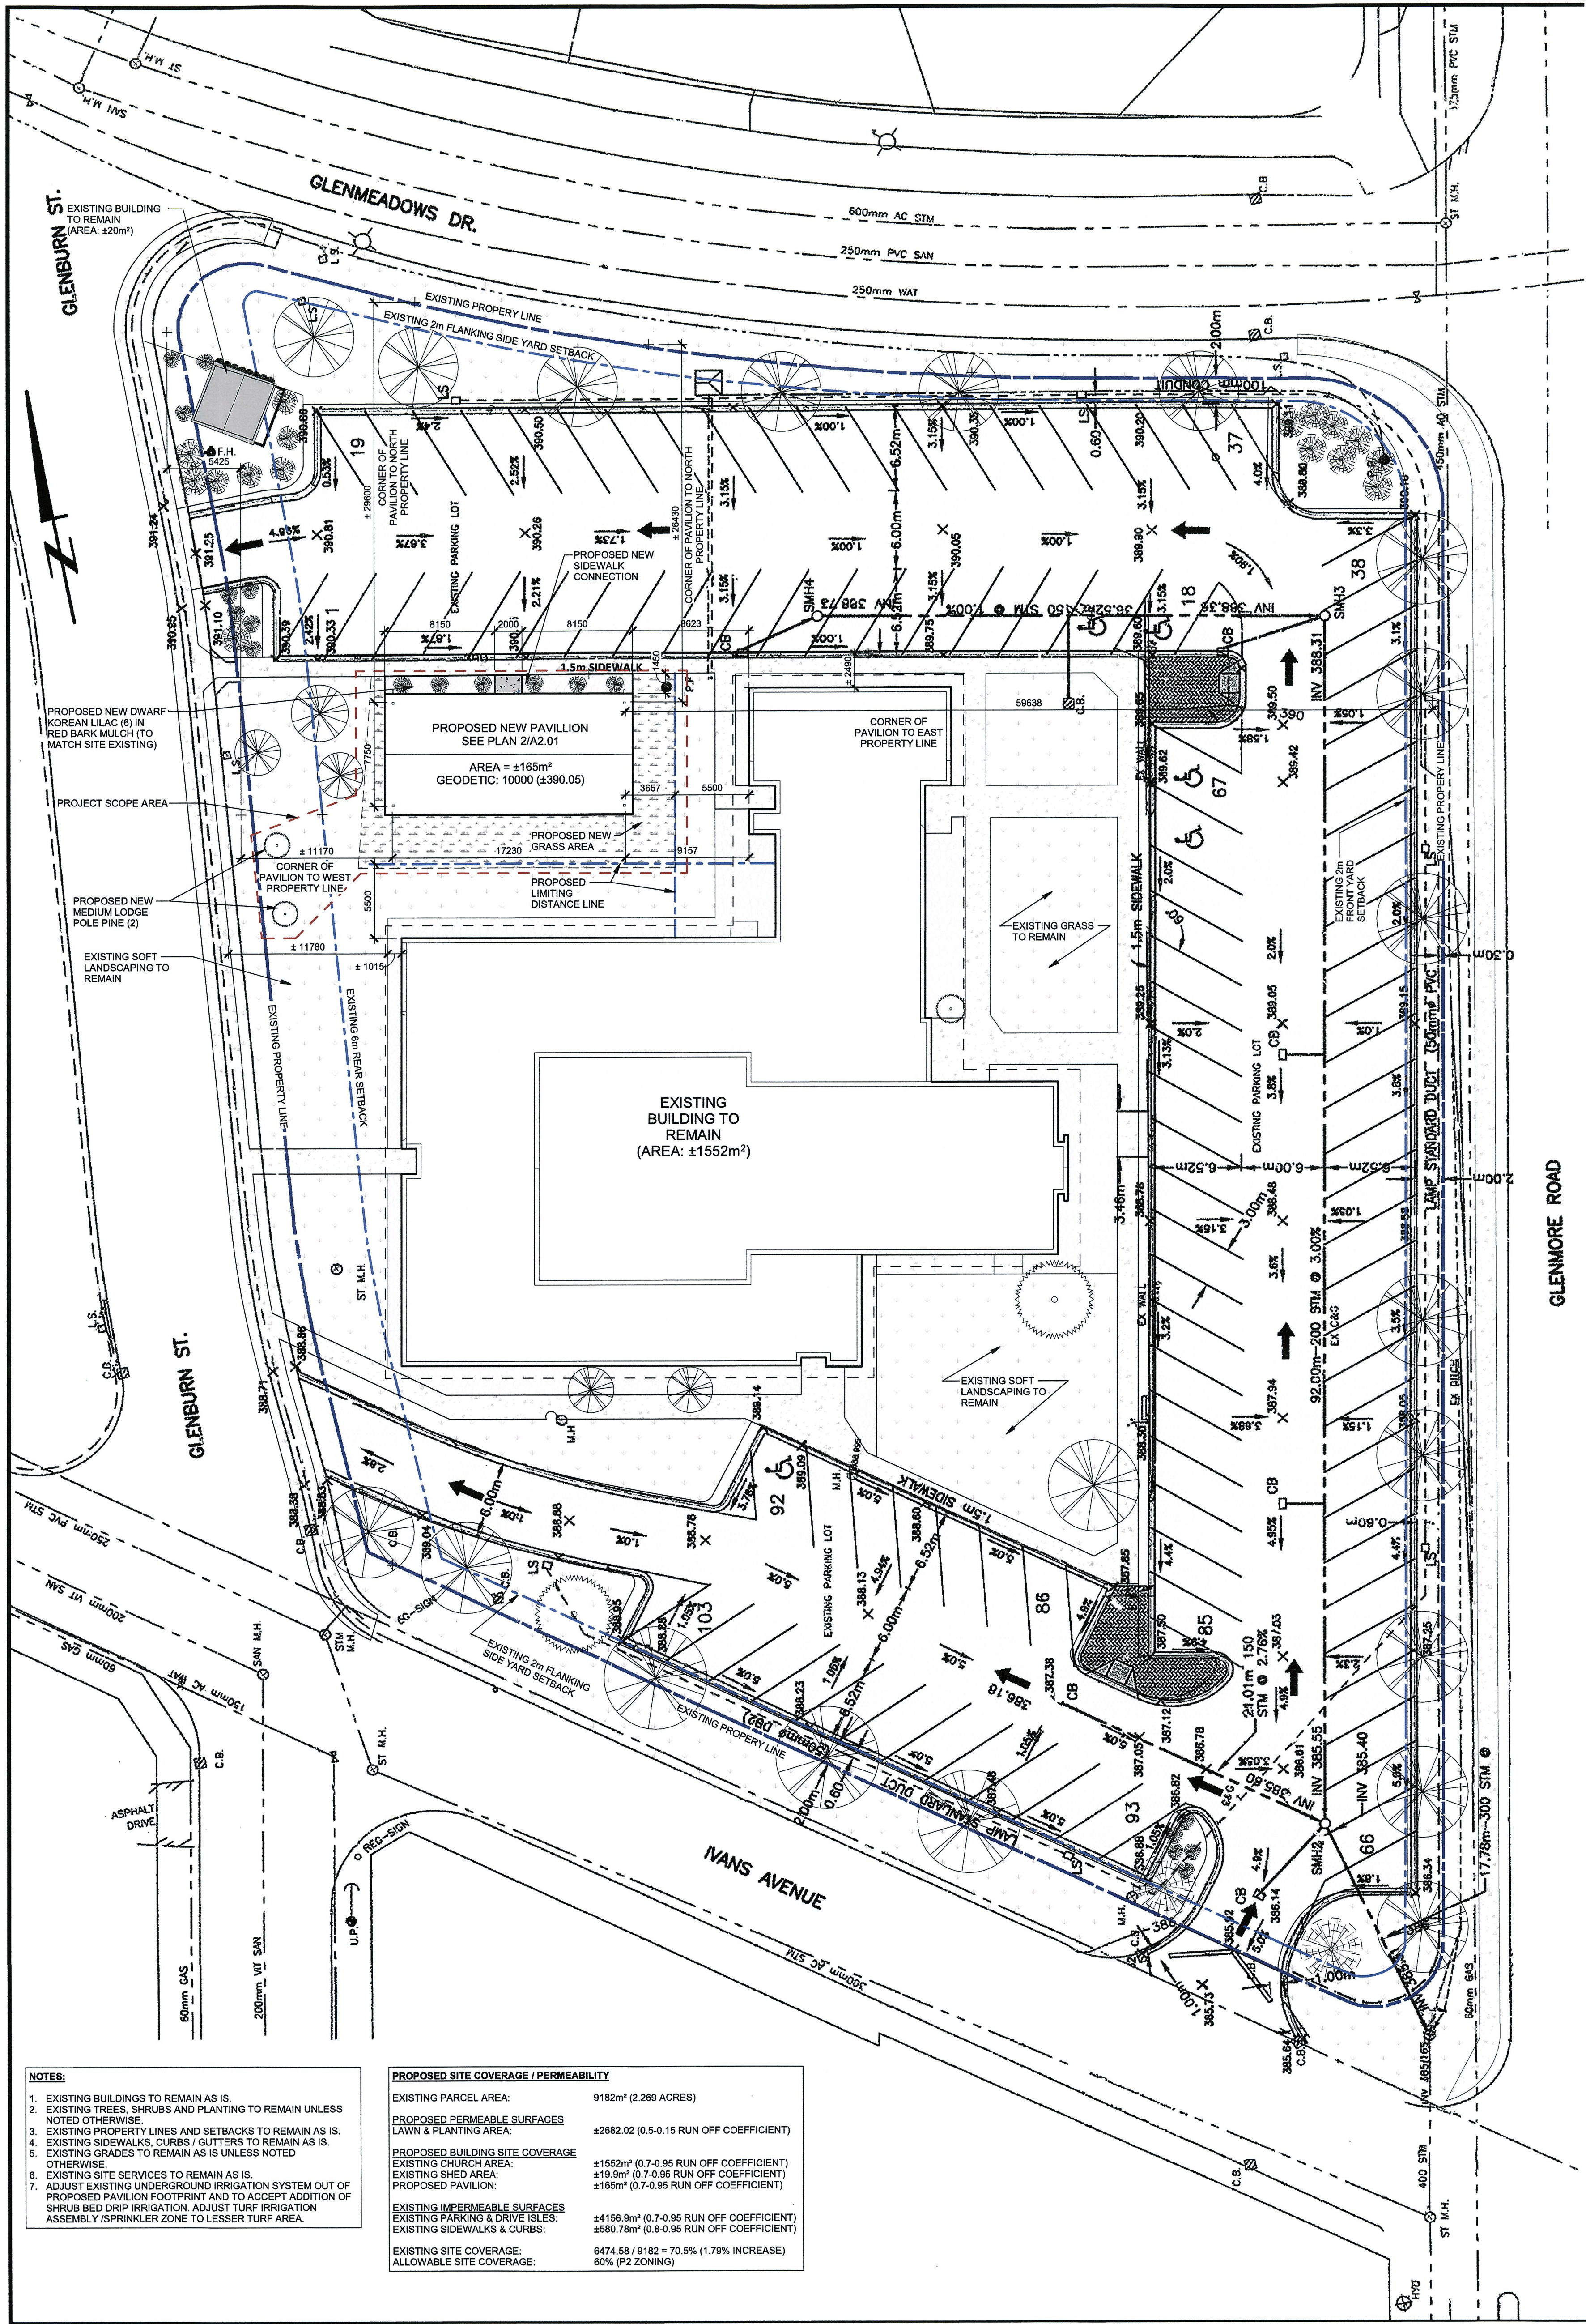

FACTION ARCHITECTURE

Calgary Office
1919 - 10 Avenue SW
Calgary, AB T3C 0K3
403-523-7943

DRAWINGS ARE NOT TO BE SCALED. Confirm all dimensions on site. Any apparent discrepancies in the Drawings shall be brought to the Architect's attention with time being of the essence.

NOTES:

SEAL:

ISSUED FOR:

NO	DATE	DESCRIPTION
1	2024-11-05	TENDER PACKAGE

CONSULTANTS:

PROJECT FOR:

THE CHURCH OF JESUS CHRIST OF LATTER-DAY SAINTS

PROJECT NAME:

KELOWNA 1, 2 PAVILION

VERNON BRITISH COLUMBIA STAKE

PROJECT ADDRESS & LEGAL DESCRIPTION:
666 GLENMORE RD, KELOWNA, BC V1Y 7P9
PLAN K496473.01, TOWNSHIP 28 SECTION 29 & 32

DRAWING DESCRIPTION:

OVERALL NEW SITE PLAN AND BUILDING PLANS

PROJECT DESIGNATION: 504-0485-2303-0101

WORK ORDER NO.: 504-0485

PROPERTY NO.: 504-0485

PROJECT TYPE: BUILD PAVILION

PLOT SCALE: As indicated

DATE ISSUED: 2024-11-05


REVIEWED BY: EPZ

DRAWN BY: PTR/MS


DRAWING NO.: A2.01



2	PROPOSED PAVILION - SOUTH ELEVATION
A4.01	SCALE: 1 : 50

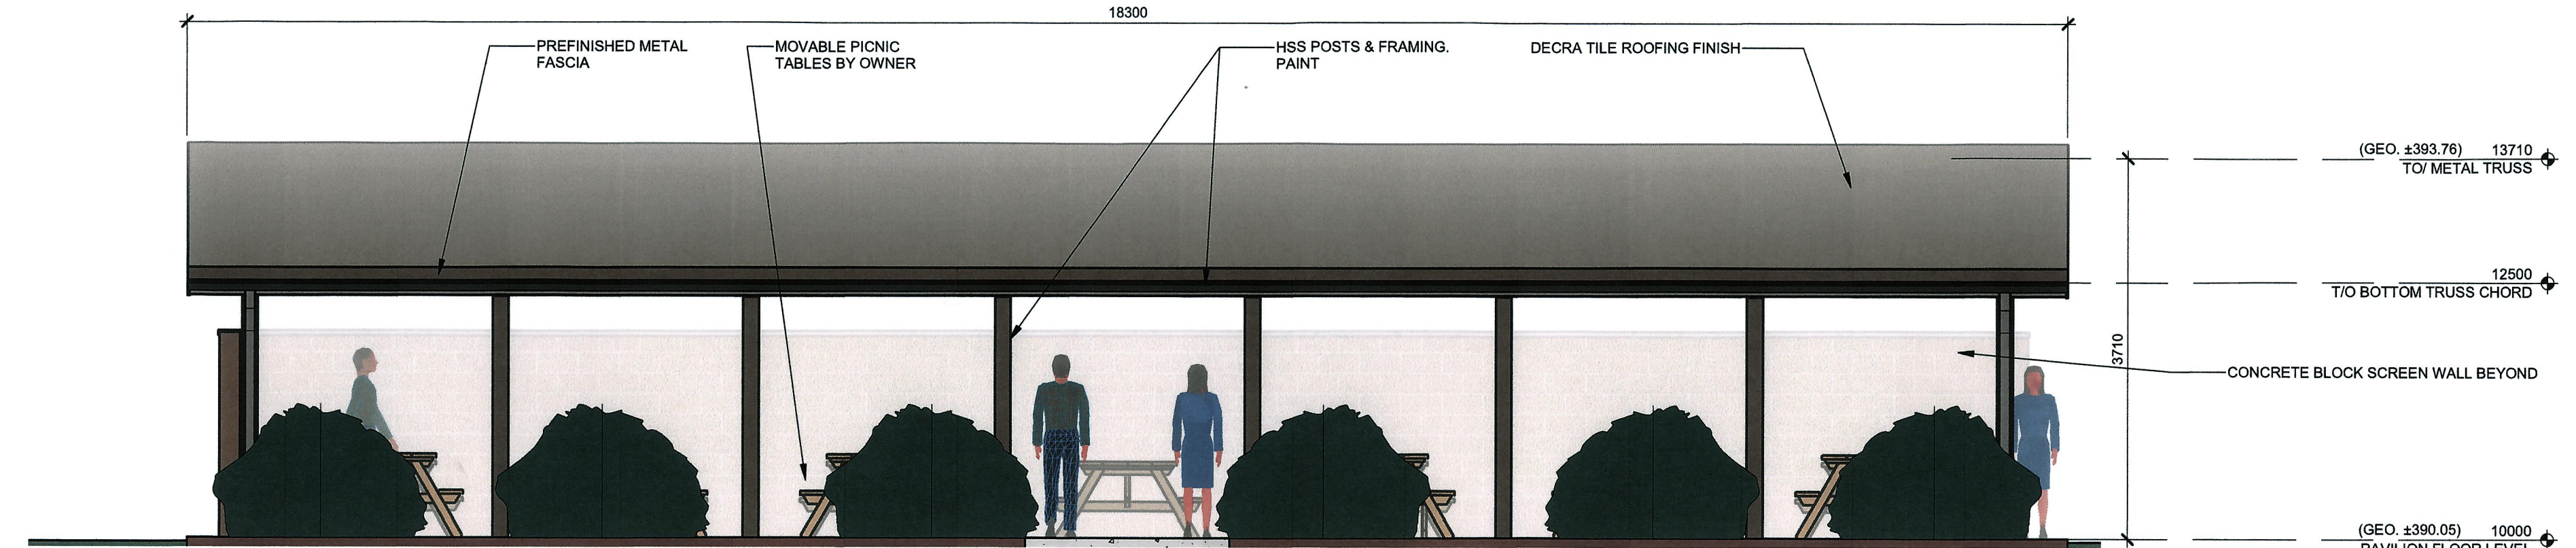

4	PROPOSED PAVILION - NORTH ELEVATION
A4.01	SCALE: 1:50

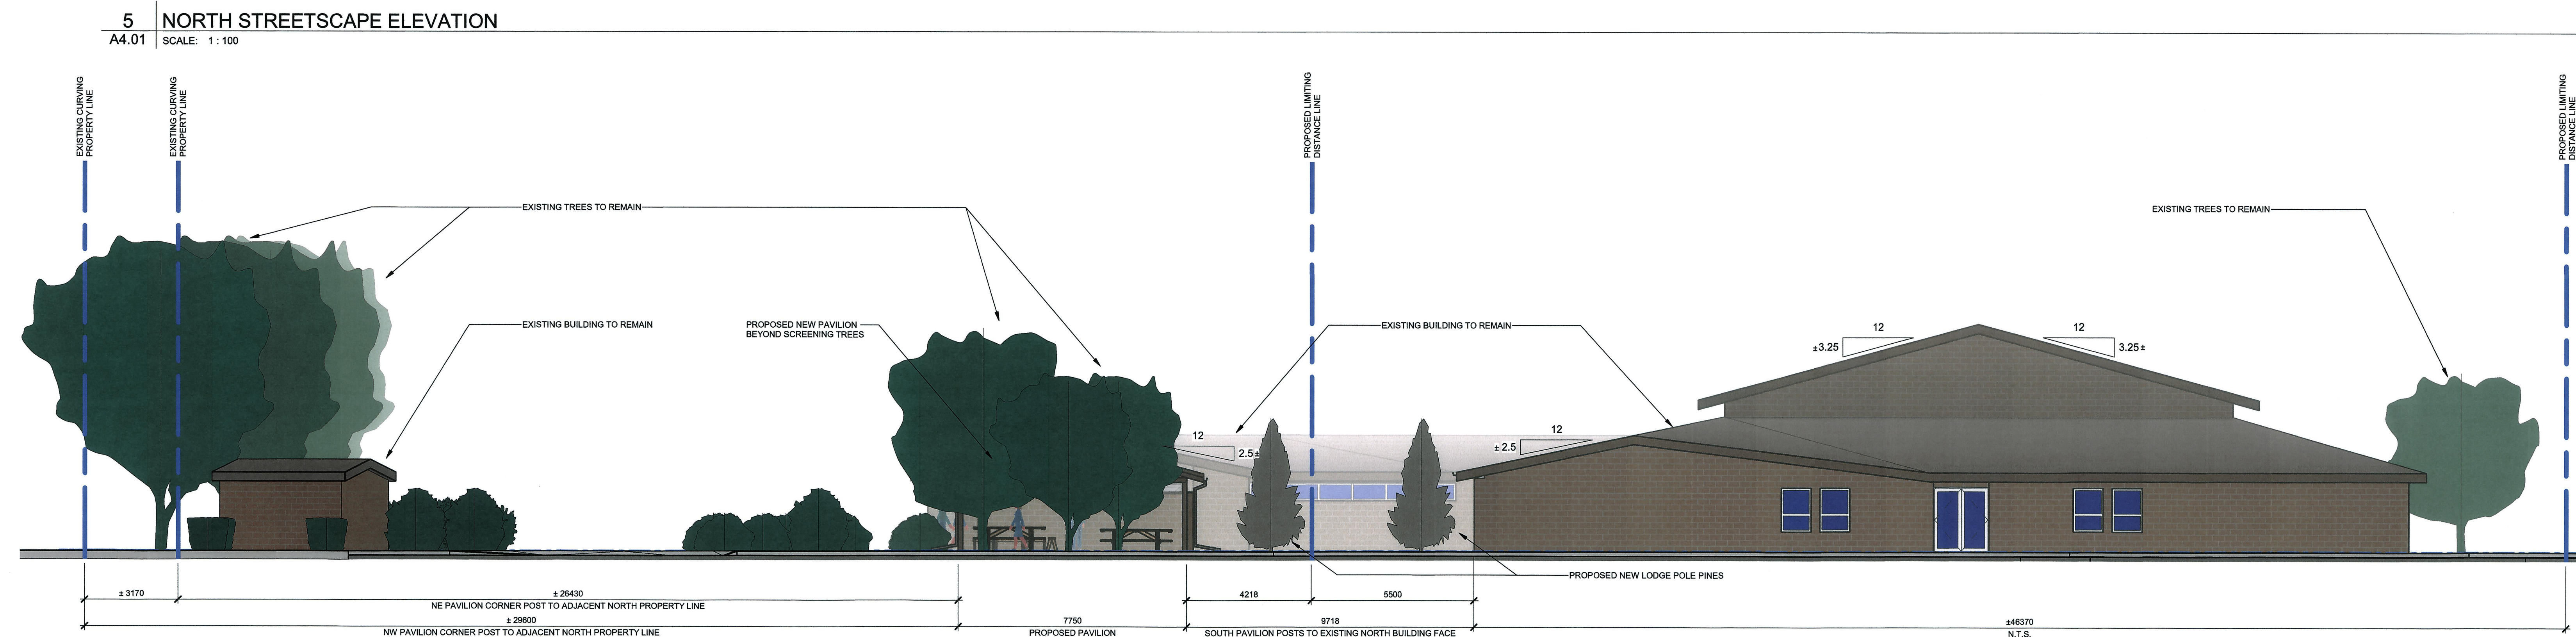[illegible]

THE CHURCH OF
JESUS CHRIST
OF LATTER-DAY SAINTS

PROJECT NAME:

KELOWNA 1, 2
PAVILION

VERNON BRITISH COLUMBIA
STAKE

PROJECT ADDRESS & LEGAL DESCRIPTION:
696 GLENMORE RD. KELOWNA, BC. V1Y 7P9
PLAN KAP64073 LOT 1 TOWNSHIP 26 SECTION 29 & 32

DRAWING DESCRIPTION:

PROPOSED PAVILION ELEVATIONS & STREETSCAPE ELEVATIONS

PROJECT DESIGNATION:

WORK ORDER NO. _____

PROPERTY NO. _____

504-0485

PROJECT DISE:

BUILD PAVILION

As indicated

2024-11-05

A4.01

